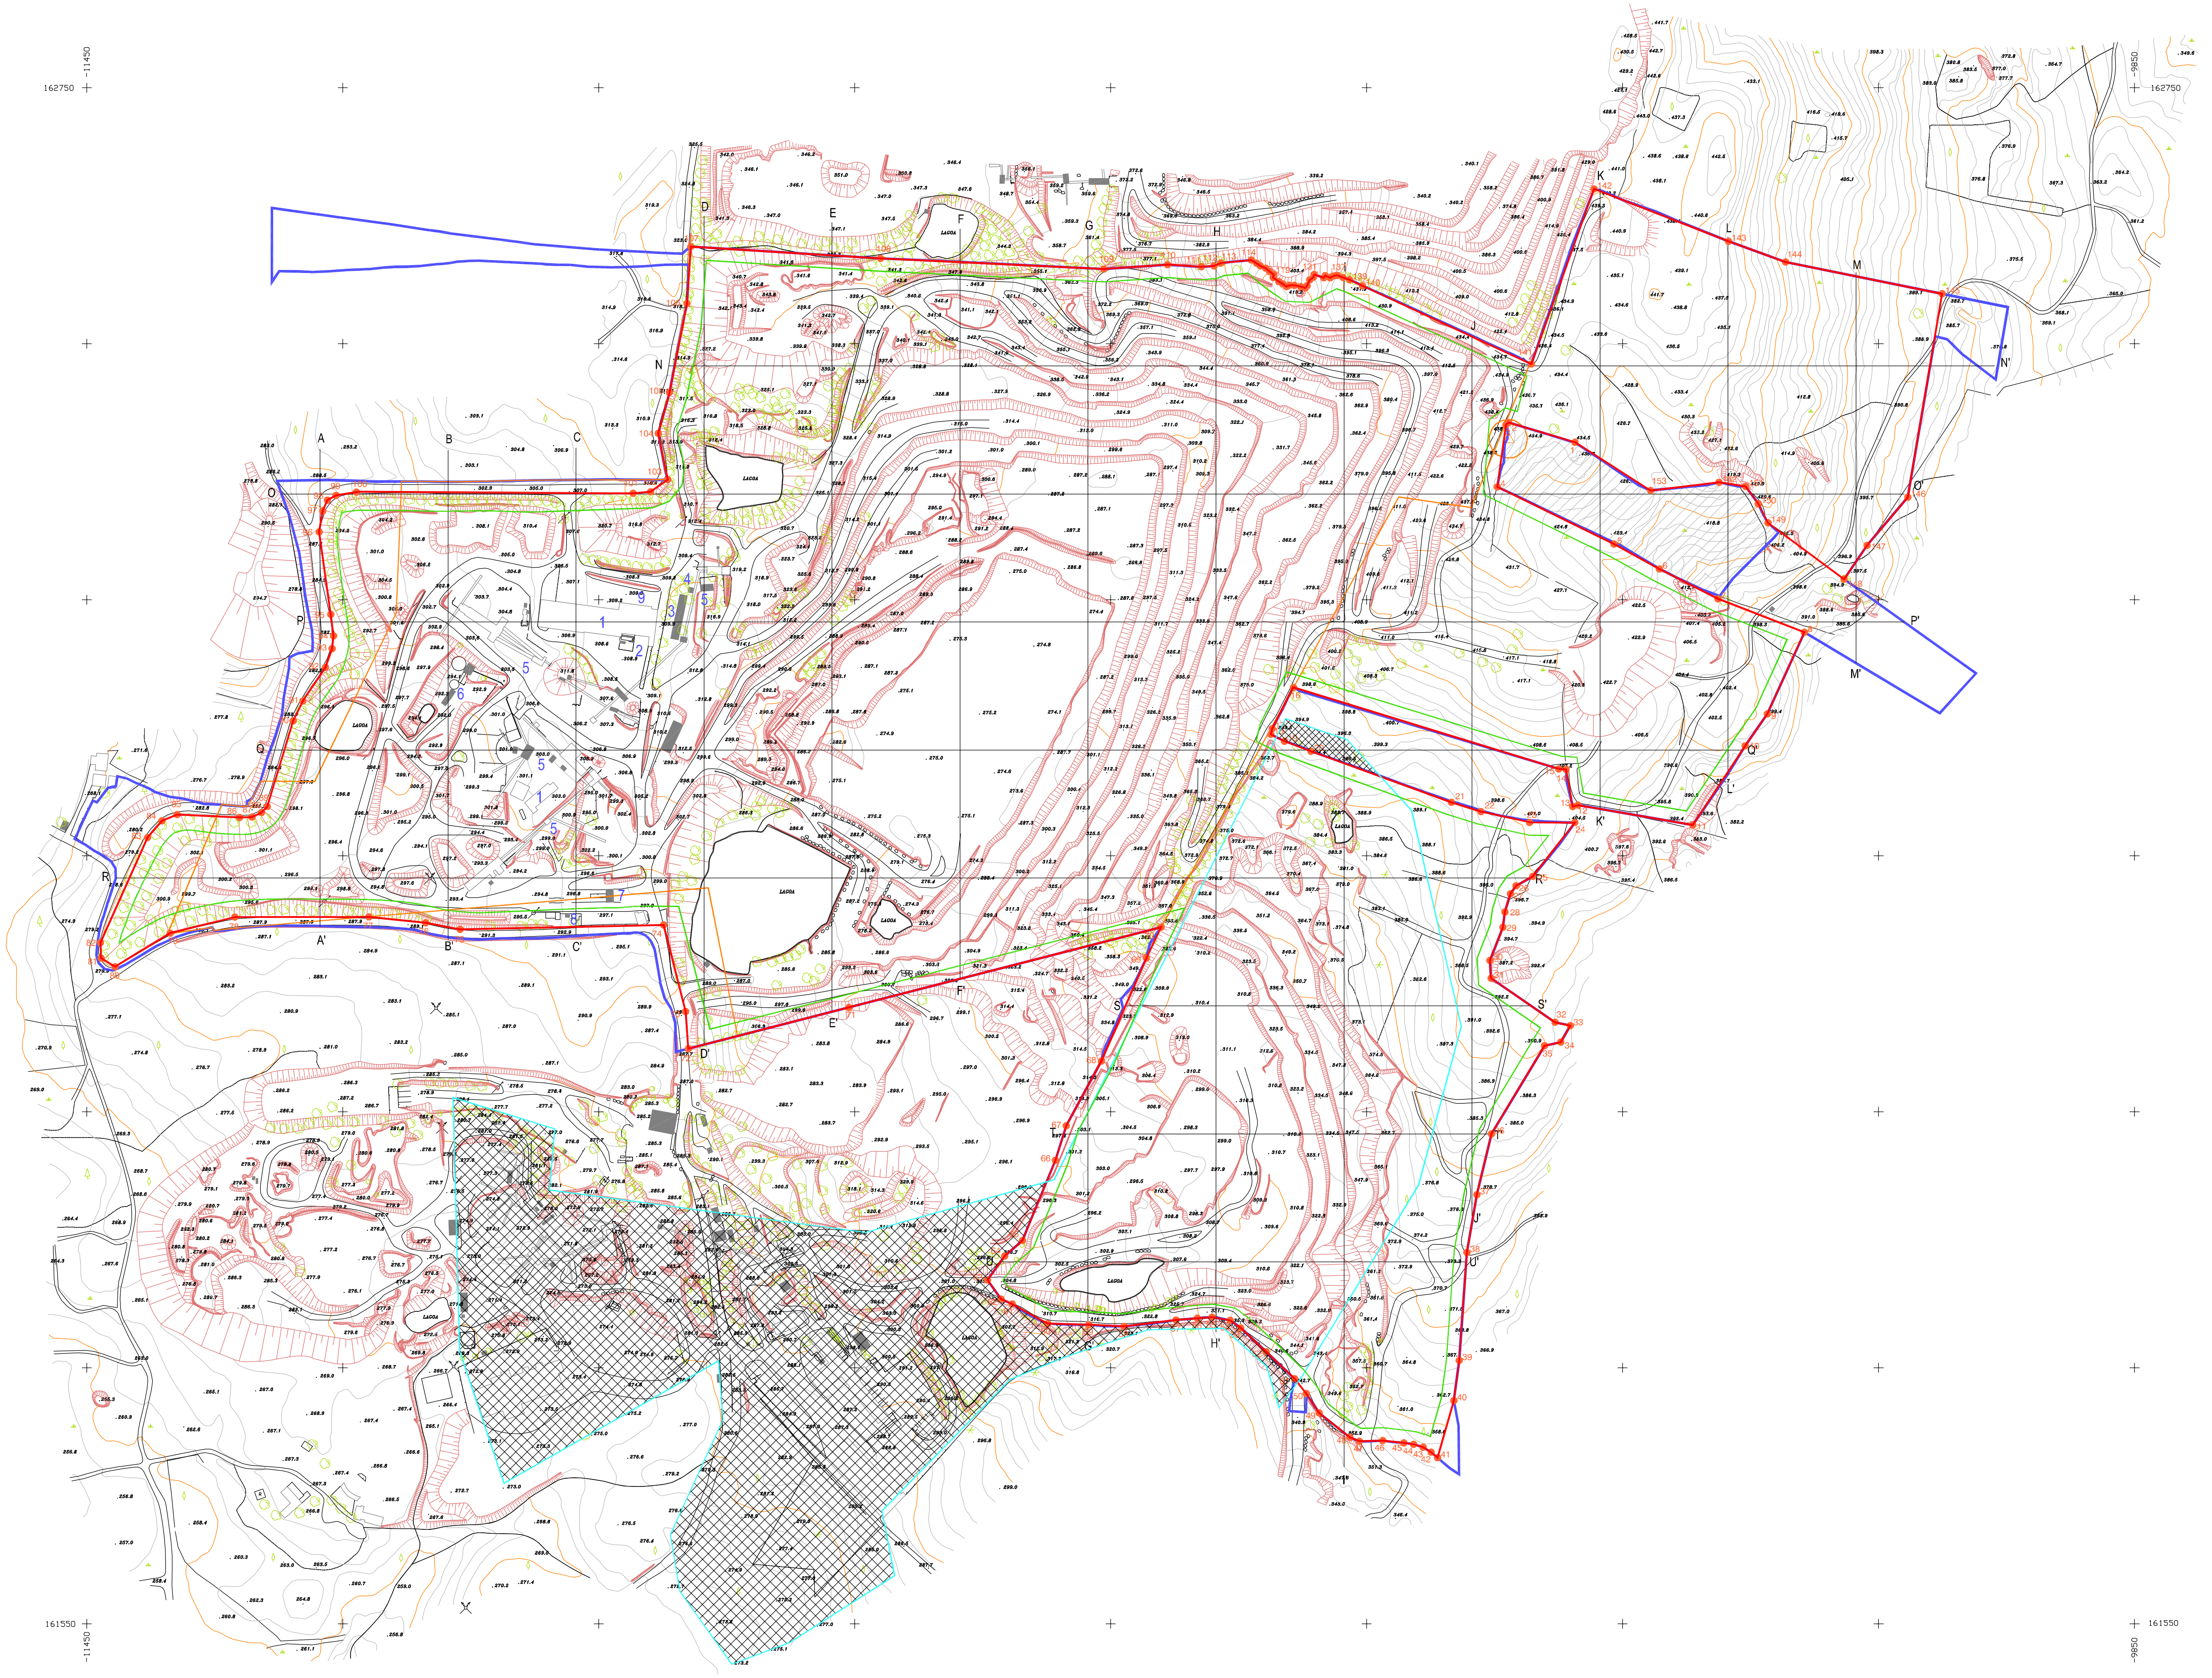


LIMITE DA PROPRIEDADE
LIMITE DA ÁREA A LICENCIAR (AMPLIAÇÃO)
LIMITE DA ÁREA LICENCIADA DA PEDREIRA "BALDIO"
LIMITE DA ÁREA LICENCIADA DA PEDREIRA "SOLHEIRA"
LIMITE DE ESCAVAÇÃO
CURVAS DE NÍVEL
.399.4 COTA DE TERRENO
CAMINHOS / ACESSOS
TALUDES
CONSTRUÇÕES
POSTE DE ALTA TENSÃO
VEGETAÇÃO EXISTENTE
ÁREA A ABANDONAR DA PEDREIRA "SOLHEIRA"
TERRENO VIZINHO (NÃO PERTENCE A SECIL BRITAS)
LOCALIZAÇÃO DO MARCO GEODÉSICO COM DEFESA (15 M)
45 VÉRTICES DA POLIGONAL

1 SERRALHARIA/OFICINA/ESCRITÓRIO
2 DEPÓSITO DE COMBUSTÍVEL
3 REFEITÓRIO/LABORATÓRIO
4 SANITÁRIOS/BALNEÁRIOS/VESTIÁRIOS
5 INSTALAÇÃO DE BRITAGEM E LAVAGEM DE PEDRA
6 SISTEMA DE TRATAMENTO DAS ÁGUAS INDUSTRIAIS E FILTRO PRENSA
7 BÁSCULAS
8 LAVA RODAS
9 PARQUE DE ESTACIONAMENTO

COORDENADAS DOS VÉRTICES

Vértice	M	P	Vértice	M	P
1	[illegible]	[illegible]	78	[illegible]	[illegible]
2	[illegible]	[illegible]	79	[illegible]	[illegible]
3	[illegible]	[illegible]	80	[illegible]	[illegible]
4	[illegible]	[illegible]	81	[illegible]	[illegible]
5	[illegible]	[illegible]	82	[illegible]	[illegible]
6	[illegible]	[illegible]	83	[illegible]	[illegible]
7	[illegible]	[illegible]	84	[illegible]	[illegible]
8	[illegible]	[illegible]	85	[illegible]	[illegible]
9	[illegible]	[illegible]	86	[illegible]	[illegible]
10	[illegible]	[illegible]	87	[illegible]	[illegible]
11	[illegible]	[illegible]	88	[illegible]	[illegible]
12	[illegible]	[illegible]	89	[illegible]	[illegible]
13	[illegible]	[illegible]	90	[illegible]	[illegible]
14	[illegible]	[illegible]	91	[illegible]	[illegible]
15	[illegible]	[illegible]	92	[illegible]	[illegible]
16	[illegible]	[illegible]	93	[illegible]	[illegible]
17	[illegible]	[illegible]	94	[illegible]	[illegible]
18	[illegible]	[illegible]	95	[illegible]	[illegible]
19	[illegible]	[illegible]	96	[illegible]	[illegible]
20	[illegible]	[illegible]	97	[illegible]	[illegible]
21	[illegible]	[illegible]	98	[illegible]	[illegible]
22	[illegible]	[illegible]	99	[illegible]	[illegible]
23	[illegible]	[illegible]	100	[illegible]	[illegible]
24	[illegible]	[illegible]	101	[illegible]	[illegible]
25	[illegible]	[illegible]	102	[illegible]	[illegible]
26	[illegible]	[illegible]	103	[illegible]	[illegible]
27	[illegible]	[illegible]	104	[illegible]	[illegible]
28	[illegible]	[illegible]	105	[illegible]	[illegible]
29	[illegible]	[illegible]	106	[illegible]	[illegible]
30	[illegible]	[illegible]	107	[illegible]	[illegible]
31	[illegible]	[illegible]	108	[illegible]	[illegible]
32	[illegible]	[illegible]	109	[illegible]	[illegible]
33	[illegible]	[illegible]	110	[illegible]	[illegible]
34	[illegible]	[illegible]	111	[illegible]	[illegible]
35	[illegible]	[illegible]	112	[illegible]	[illegible]
36	[illegible]	[illegible]	113	[illegible]	[illegible]
37	[illegible]	[illegible]	114	[illegible]	[illegible]
38	[illegible]	[illegible]	115	[illegible]	[illegible]
39	[illegible]	[illegible]	116	[illegible]	[illegible]
40	[illegible]	[illegible]	117	[illegible]	[illegible]
41	[illegible]	[illegible]	118	[illegible]	[illegible]
42	[illegible]	[illegible]	119	[illegible]	[illegible]
43	[illegible]	[illegible]	120	[illegible]	[illegible]
44	[illegible]	[illegible]	121	[illegible]	[illegible]
45	[illegible]	[illegible]	122	[illegible]	[illegible]
46	[illegible]	[illegible]	123	[illegible]	[illegible]
47	[illegible]	[illegible]	124	[illegible]	[illegible]
48	[illegible]	[illegible]	125	[illegible]	[illegible]
49	[illegible]	[illegible]	126	[illegible]	[illegible]
50	[illegible]	[illegible]	127	[illegible]	[illegible]
51	[illegible]	[illegible]	128	[illegible]	[illegible]
52	[illegible]	[illegible]	129	[illegible]	[illegible]
53	[illegible]	[illegible]	130	[illegible]	[illegible]
54	[illegible]	[illegible]	131	[illegible]	[illegible]
55	[illegible]	[illegible]	132	[illegible]	[illegible]
56	[illegible]	[illegible]	133	[illegible]	[illegible]
57	[illegible]	[illegible]	134	[illegible]	[illegible]
58	[illegible]	[illegible]	135	[illegible]	[illegible]
59	[illegible]	[illegible]	136	[illegible]	[illegible]
60	[illegible]	[illegible]	137	[illegible]	[illegible]
61	[illegible]	[illegible]	138	[illegible]	[illegible]
62	[illegible]	[illegible]	139	[illegible]	[illegible]
63	[illegible]	[illegible]	140	[illegible]	[illegible]
64	[illegible]	[illegible]	141	[illegible]	[illegible]
65	[illegible]	[illegible]	142	[illegible]	[illegible]
66	[illegible]	[illegible]	143	[illegible]	[illegible]
67	[illegible]	[illegible]	144	[illegible]	[illegible]
68	[illegible]	[illegible]	145	[illegible]	[illegible]
69	[illegible]	[illegible]	146	[illegible]	[illegible]
70	[illegible]	[illegible]	147	[illegible]	[illegible]
71	[illegible]	[illegible]	148	[illegible]	[illegible]
72	[illegible]	[illegible]	149	[illegible]	[illegible]
73	[illegible]	[illegible]	150	[illegible]	[illegible]
74	[illegible]	[illegible]	151	[illegible]	[illegible]
75	[illegible]	[illegible]	152	[illegible]	[illegible]
76	[illegible]	[illegible]	153	[illegible]	[illegible]
77	[illegible]	[illegible]			

As coordenadas do desenho encontram-se no Datum 73 - Ponto Central

EMPRESA PROJECTISTA:

VISA consultores

Rua do Alto da Terrugem, nº2 - 2770-012 Paço de Arcos - Tel.214461420 - Fax:214461421
Rua Júlio Dinis nº 247, 5º Andar, Escritório E3 - 4050-324 Porto - Tel.226007590 - Fax:226007591
geral@visaconsultores.com

CLIENTE: SECIL britas

PROJECTO: AMPLIAÇÃO DA PEDREIRA "BALDIO"
NÚCLEO DE PEDEIRAS DA CABEÇA SANTA - PENAFIEL

PEÇA: LEVANTAMENTO TOPOGRÁFICO DA PEDREIRA

TÉCNICO RESPONSÁVEL: Humberto Guerreiro

DESENHADO:	VERIFICADO:	DATA:
Sofia Franco	Humberto Guerreiro	Abril 2013
ESCALA: 1:2000	Nº PROJECTO: 2321	NORTE:
N/REF: D.122321.02.0101.SF	DESENHO Nº: 01	